Bartlett Police Department
Proposed Police Facility

Schematic Design

4 October 2016

Architecture | Planning | Aquatics | Interiors

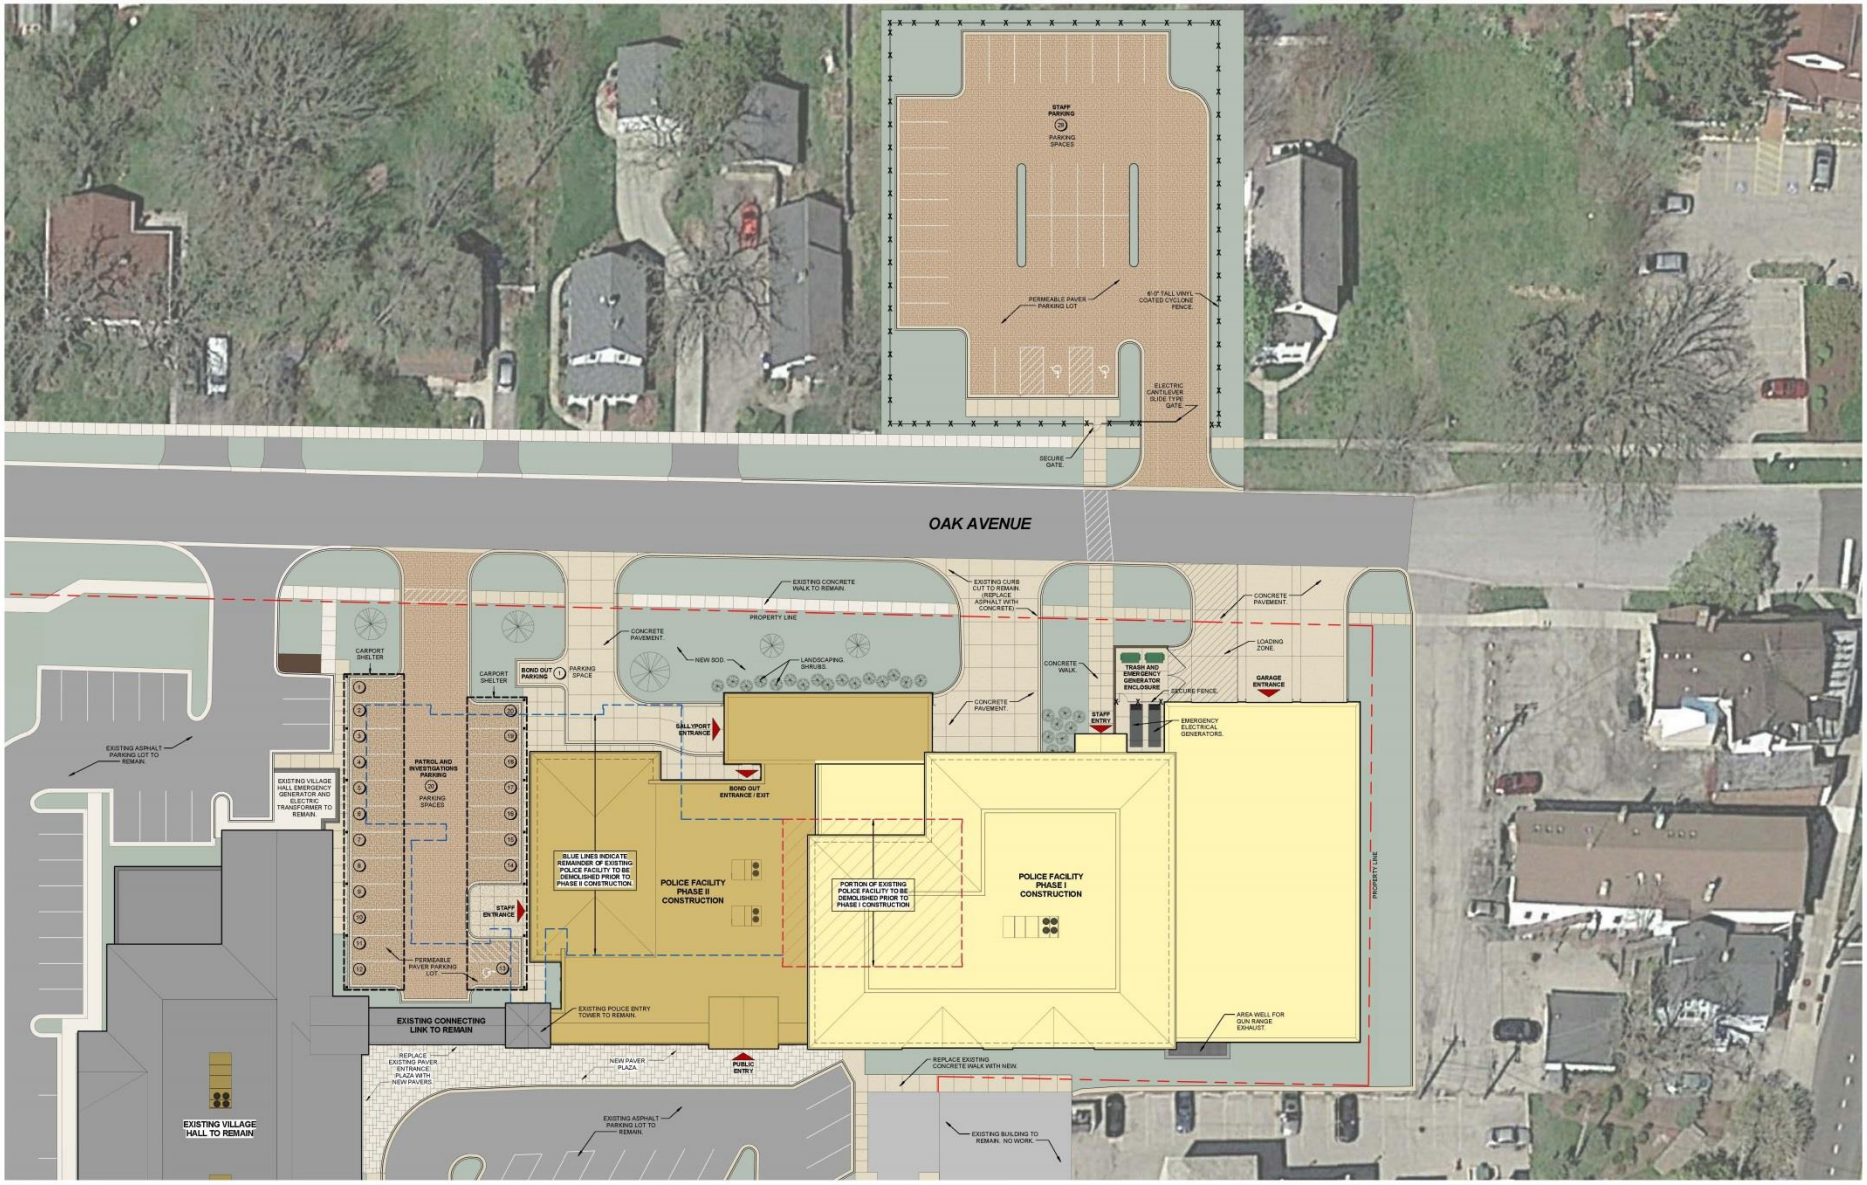

ARCHITECTURAL SITE PLAN

BARTLETT POLICE DEPARTMENT

NEW POLICE STATION

SCALE: 1/16" = 1'-0"

0' 8' 16' 32'

NORTH

2015-047
2016.09.26

WILLIAMS ARCHITECTS
Architecture | Planning | Aquatics | Interiors

500 Park Boulevard, Suite 800
Itasca, IL 60143
Phone 630.221.1212
www.williams-architects.com
© 2016 williamsassociatesarchitects ltd

FIRST FLOOR PLAN - 30,830 GSF

SCALE: 1/8" = 1'-0"

NORTH

BARTLETT POLICE DEPARTMENT
NEW POLICE FACILITY

BASEMENT LEVEL:	14,598 GSF	
GROUND LEVEL:	30,830 GSF	2015-047
UPPER LEVEL:	10,414 GSF	2016.09.26
TOTAL:	**55,842 GSF**	

WILLIAMS ARCHITECTS
Architecture | Planning | Aquatics | Interiors

500 Park Boulevard, Suite 900
Itasca, IL 60143
Phone 630.221.1212
www.williams-architects.com
© 2016, williamsarchitects/architects ltd

UPPER LEVEL FLOOR PLAN - 10,414 GSF

SCALE: 1/8" = 1'-0"

0' 4' 8' 16'

NORTH

BARTLETT POLICE DEPARTMENT
NEW POLICE FACILITY

BASEMENT LEVEL:	14,598 GSF
GROUND LEVEL:	30,830 GSF
UPPER LEVEL:	10,414 GSF
TOTAL:	**55,842 GSF**

2015-047
2016.09.26

WILLIAMS® ARCHITECTS
Architecture | Planning | Aquatics | Interiors

500 Park Boulevard, Suite 800
Itasca, IL 60143
Phone 630.221.1212
www.williams-architects.com
© 2016, williams/associates/architects ltd.

LOWER LEVEL FLOOR PLAN - 14,598 GSF

SCALE: 1/8" = 1'-0"

0' 4' 8' 16'

NORTH

BARTLETT POLICE DEPARTMENT
NEW POLICE FACILITY

BASEMENT LEVEL:	14,598 GSF
GROUND LEVEL:	30,830 GSF
UPPER LEVEL:	10,414 GSF
TOTAL:	**55,842 GSF**

2015-047
2016.09.26

WILLIAMS® ARCHITECTS
Architecture | Planning | Aquatics | Interiors

500 Park Boulevard, Suite 800
Itasca, IL 60143
Phone 630.221.1212
www.williams-architects.com
© 2016, williams/associates/architects ltd

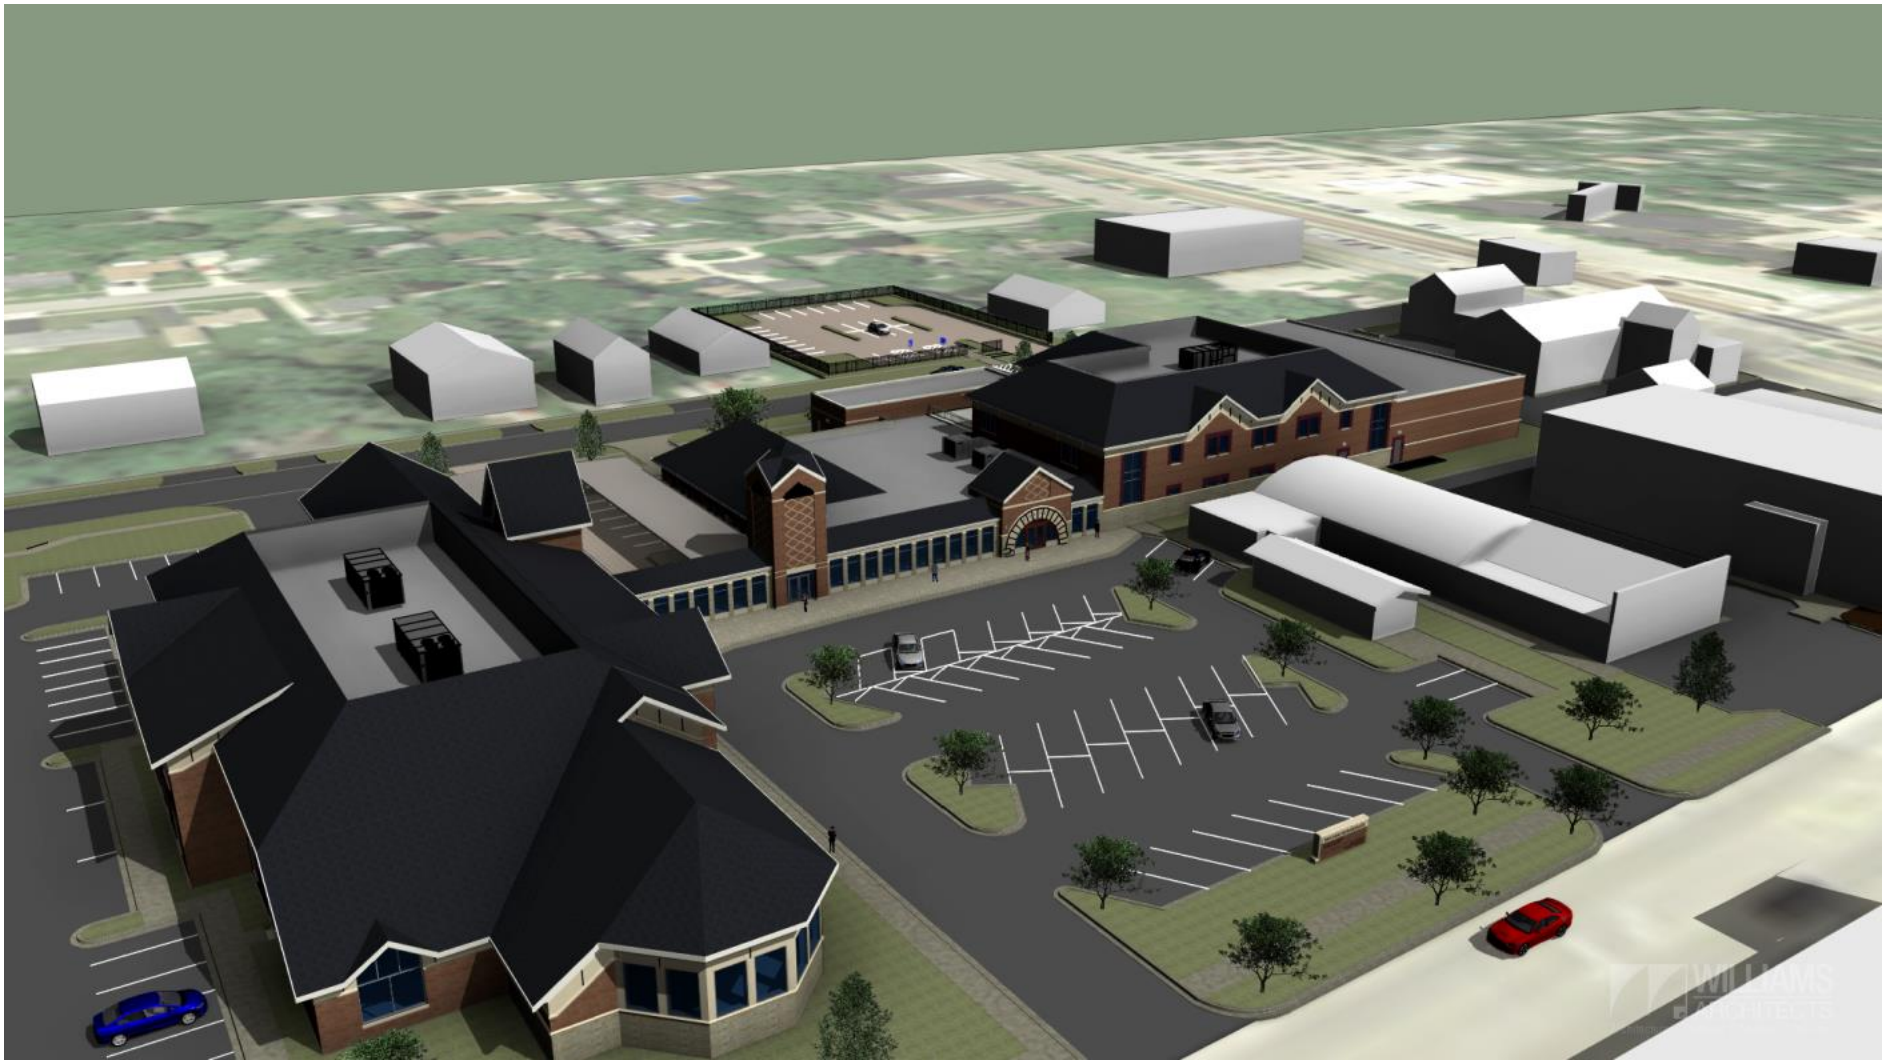

POLICE
WILLIAMS
ARCHITECTS